
  
 ENGINEER OF DESIGN/ED. PORTS & WTC.  
  
 CHIEF ARCHITECT


# World Trade Center

This drawing is subject to conditions of contract.  
No part of this drawing is to be used for any purpose  
herein and reserved to P&G Co. and may not be used without its written consent.

Date 6/23/91 Scale 2 5P<sup>+</sup>WN

WTC-596.966 A-4

PART NUMBER: 200 000 000 000

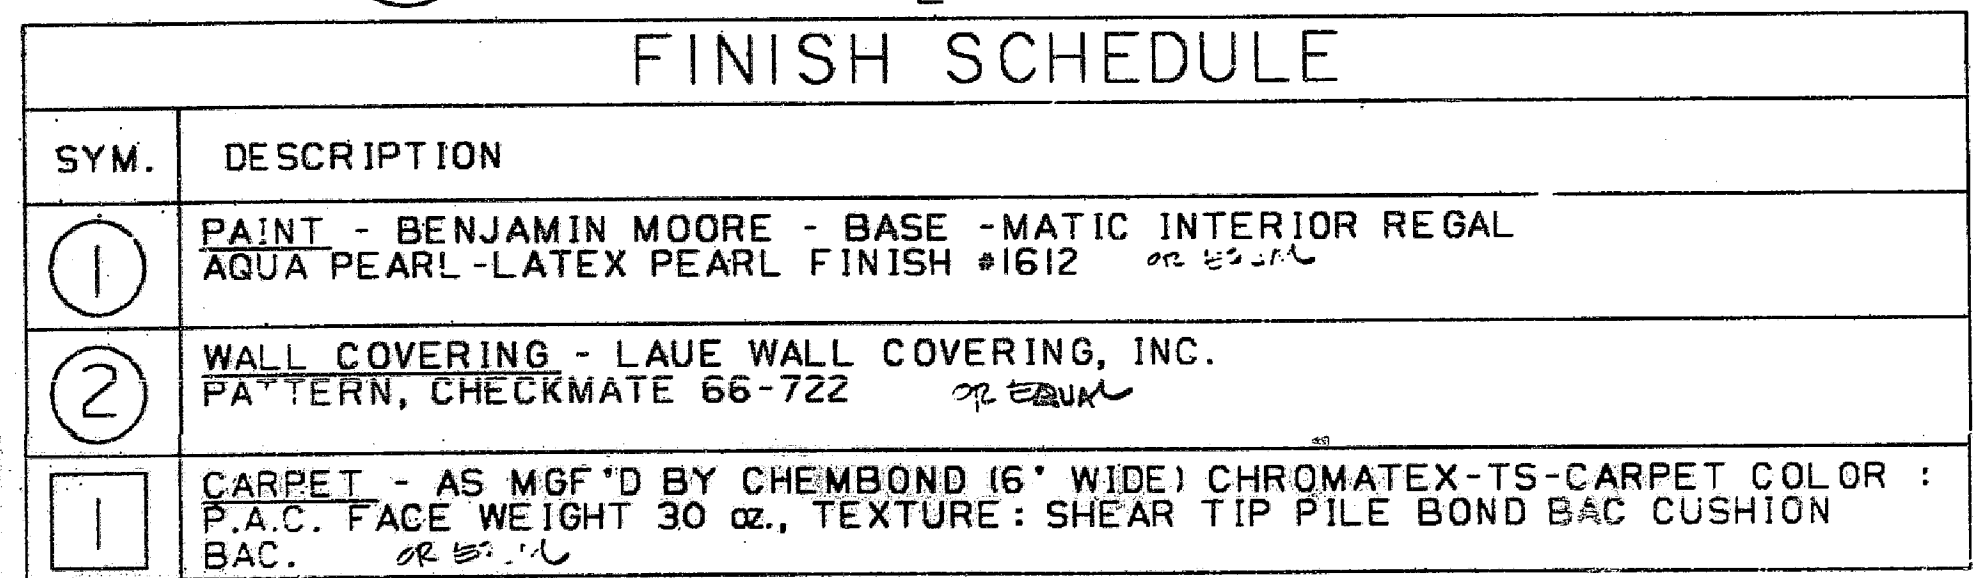

● ALL PLASTIC LAMINATE SURFACES SHALL BE AS MFG'D BY PIONITE, COLOR OPTI GREY, JA GUAR AG241 ~~OR~~ <sup>OR</sup> PLASTIC LAMINATE SURFACES AT ALL WORK STATION CORNERS CABINETS SHALL BE AS MFG'D BY FORMICA #1782

- FABRIC FOR PIN-UP BOARD IN CONFERENCE ROOM SHALL BE AS MFG'D BY THONET HUNTINGTON HIGHLANDS #H3218 MULBERRY ST. EX. ELEV. 16 ON DWG. A-6. *or Equal*
- NEW PUBLIC CORRIDOR SHALL BE PAINTED COLOR TO MATCH EXISTING.
- ALL WINDOWS SHALL BE PROVIDED WITH P.A. STANDARD MINI-BLINDS.
- ALL H.M. DOORS & FRAMES AND CONVECTOR ENCLOSURES SHALL BE PAINTED. PAINT MFG'D BY BENJAMIN MOORE REGAL AQUA GLO (LATEX SATIN FINISH ENAMEL) *or Equal*